



1 1st STOREY WATERPROOFING @ DRIVE WAY & BELOW RAMP (TEMPORARY STAGE)
1 : 100

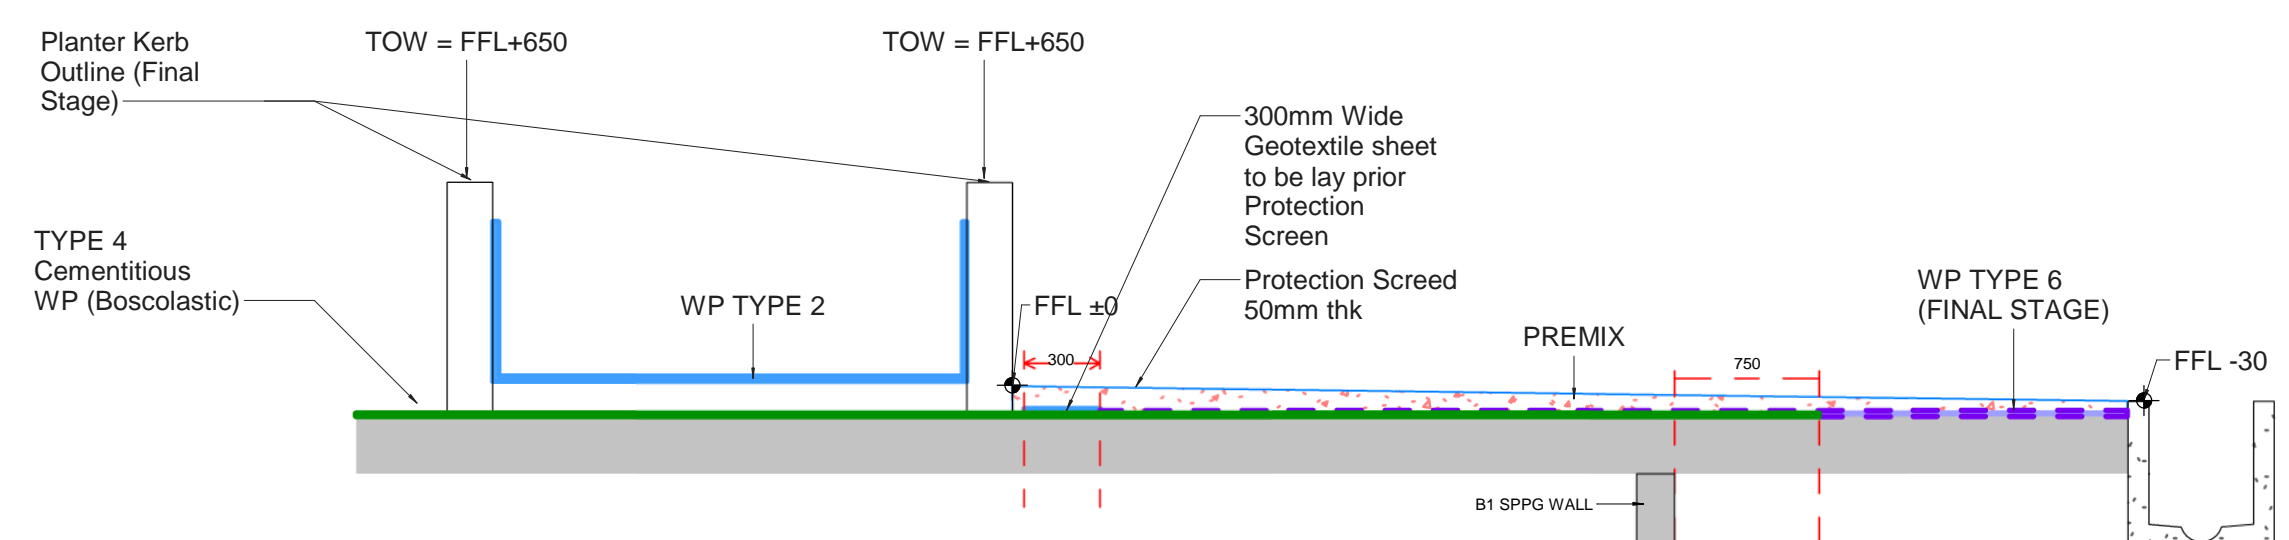


E SECTION E-E
NTS

1F FL±0: 1F RF±0 = 110.60


TYPE	PATTERN	DESCRIPTION
TYPE 1		INSULATED FLAT ROOFS & DECKS - INVERTED ROOFS
TYPE 2		K10 GRS 2000 Root Resistance Waterproof Membrane
TYPE 3		(Slab) Kistal 9 Concrete Admixture - Kiscote PR Hydrophobic Rubber Waterstop (CJ)
TYPE 4		Boscolastic Flexible Cementitious Waterproofing
TYPE 4A		Flexible Cementitious Waterproofing (For PBU Only)
TYPE 5		(Slab) Perfrufe 300R Upward Bond WP Membrane
		(Wall) Silcor 560 Spray Applied Polyurethane WP Membrane
		(Slab) Hydroduct CF20/ISO 20 (25mm thk)
		(Wall) Hydroduct CF08/ISO 8 (8mm thk)
TYPE 6		B5000 Waterproofing Membrane
TYPE 1+3		Insulated Flat Roofs & Deck + Kistal 9 Admixture & Kiscote PR Hydrophobic Rubber
TYPE 3+4		Kistal 9 Concrete Admixture + Boscolastic Flexible Cementitious WP

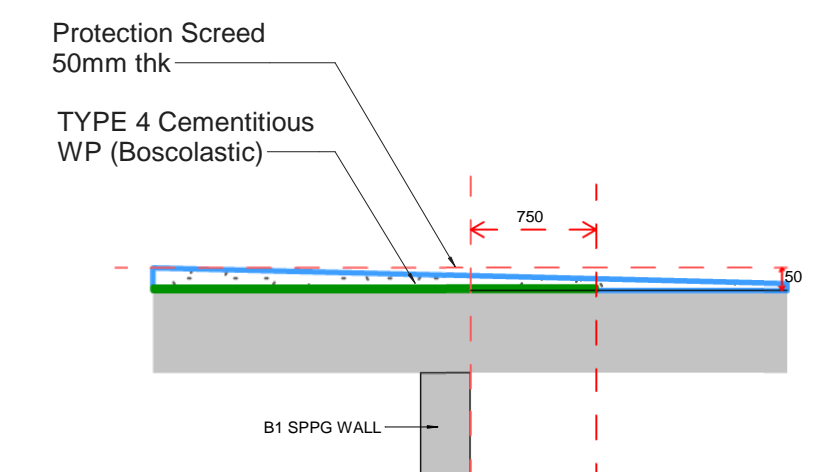


A SECTION A-A
NTS

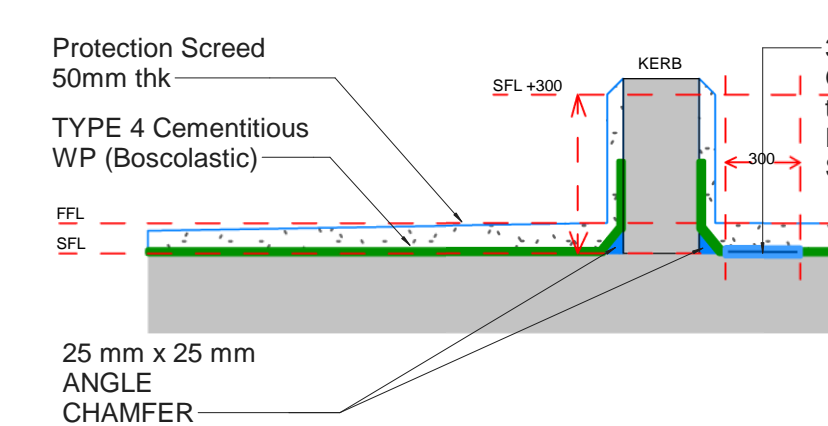

B SECTION B-B
NTS

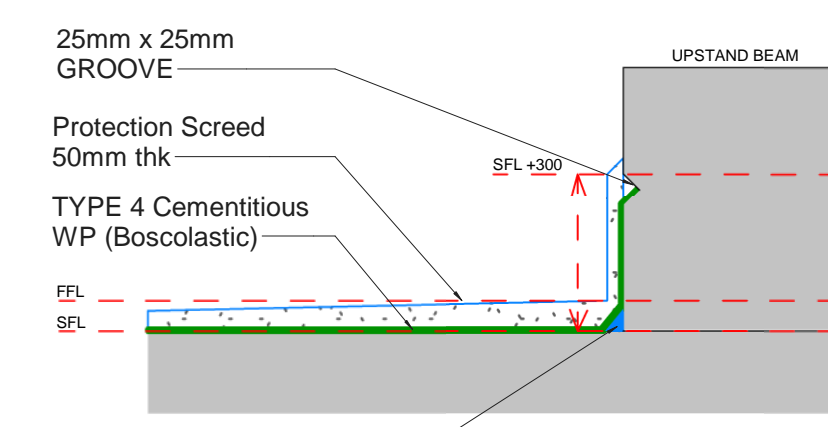

C SECTION C-C
NTS

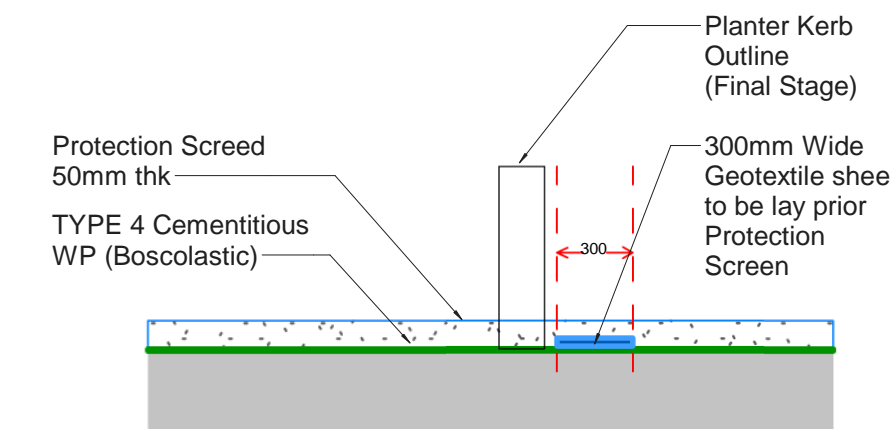

D SECTION D-D
NTS

CIAP Architects Pte Ltd

Comments and corrections made on this shop drawing/document do not relieve the Contractor/ Sub-Contractor of his contractual responsibilities and from compliance with requirements of the specifications and drawings. This check is only for review of general conformance with the design concept of the project and general compliance with the design intent of the specifications and drawings. The Contractor/ Sub-Contractor is responsible for confirming and correcting all quantities and dimensions, selecting fabrication processes and techniques of construction, co-ordinating his work with that of all other trades and performing his work in a safe and satisfactory manner.

AP : Approved / No exception taken.

AWC : Approved with comments / No re-submission required.

Date received : _____

Date returned : _____

R&R : Review & Resubmit.

RJ : Rejected.

Reviewed by : _____

Date & Signature : _____

AECOM Singapore Pte Ltd

Comments and corrections made on this shop drawing/document do not relieve the Contractor/ Sub-Contractor of his contractual responsibilities and from compliance with requirements of the specifications and drawings. This check is only for review of general conformance with the design concept of the project and general compliance with the design intent of the specifications and drawings. The Contractor/ Sub-Contractor is responsible for confirming and correcting all quantities and dimensions, selecting fabrication processes and techniques of construction, co-ordinating his work with that of all other trades and performing his work in a safe and satisfactory manner.

AP : Approved / No exception taken.

AWC : Approved with comments / No re-submission required.

Date received : _____

Date returned : _____

R&R : Review & Resubmit.

RJ : Rejected.

Reviewed by : _____

Date & Signature : _____

OTHERS

Comments and corrections made on this shop drawing/document do not relieve the Contractor/ Sub-Contractor of his contractual responsibilities and from compliance with requirements of the specifications and drawings. This check is only for review of general conformance with the design concept of the project and general compliance with the design intent of the specifications and drawings. The Contractor/ Sub-Contractor is responsible for confirming and correcting all quantities and dimensions, selecting fabrication processes and techniques of construction, co-ordinating his work with that of all other trades and performing his work in a safe and satisfactory manner.

AP : Approved / No exception taken.

AWC : Approved with comments / No re-submission required.

Date received : _____

Date returned : _____

R&R : Review & Resubmit.

RJ : Rejected.

Reviewed by : _____

Date & Signature : _____

VERIFIED BY:

DLKPK

Name/Signature _____

Date _____

ACCEPTANCE BY:

NCSS

Name/Signature _____

Date _____

No.	Revision Description	Date	By	Chk
1	5	9		
2	6	10		
3	7	11		
4	8	12		

KEYPLAN

Owner :

MINISTRY OF HEALTH

College of Medicine Building

11 College Road

Singapore 169854

MINISTRY OF HEALTH

SINGAPORE

Owner's Agent :

MOH HOLDINGS PTE LTD

Marine Square Hubtown Centre

#11-25 Lobby C Singapore 099253

MOH HOLDINGS

Operator :

NATIONAL CANCER CENTRE SINGAPORE

11 Hospital Drive Singapore 169610

National Cancer Centre Singapore

SingHealth

Project Management :

Davis Langdon KPK (S) Pte Ltd

885 Mountbatten Road #07-01 Katong Shopping Centre

Singapore 437844

Davis Langdon KPK

An AECOM Company

Architect :

CIAP Architects Pte Ltd

1 North Bridge Road, #20-05 High Street Centre, S179094

Tel: (65) 6336 3900 Fax: (65) 6336 6258

Info@ciap.sg www.ciap.sg

CIAP

CIAP ARCHITECTS PTE LTD

C&S Engineer :

Arup Singapore Pte Ltd

10 Hoe Chiang Road, #26-01 Keppel Towers, S08315

Tel: (65) 6411 2202 Fax: (65) 6411 2201

www.arup.com

ARUP

M&E Consultant :

AECOM Singapore Pte Ltd

300 Beach Road #03-02, The Concourse, S19555

Tel: (65) 6299 2466 Fax: (65) 6299 0297

www.aecom.com

AECOM

QS Consultant :

Arcadis Singapore Pte Ltd

1 Magazine Road, #05-01 Central Mall, S059567

Tel: (65) 6222 3888 Fax: (65) 6224 7089

ARCADIS

Infrastructure Development

Main Contractor :

SHIMIZU CORPORATION

9 Kallang Ave, #05-01 Aperia Tower 1, S339509

Tel: (65) 6201 0068

SHIMIZU

Project Title :

PROPOSED NEW ERECTION OF 24 STOREY WITH 4 BASEMENTS NEW NATIONAL CANCER CENTRE OF LOT 00467K TS22 AT OUTRAM MEDICAL CAMPUS, 20 OUTRAM ROAD (BUKIT MERAH PLANNING AREA)

Drawing Description :

1st STOREY WATERPROOFING @ DRIVEWAY & BELOW RAMP (TEMPORARY STAGE)

FILENAME : C:\Users\min.naung\Documents\NCC_SHIMIZU_WP_1.01-ROOF_min.naung.rvt

SCALE :	As indicated	DATE :	09/04/19	REV :	00
DRAWN BY :	MN	CHECKED :	VNC		

DRAWING NO. :	NCC-A-WP-00-410-00
---------------	--------------------

FOR CONSTRUCTION

PRINTED ON : 9/4/2019 9:10:17 AM